LAND CHANGES

NO.	GRANTEE	DATE	RECORD BOOK	RECORD PAGE	AREA	CUST. NO	MRR

Parcel No.	Grantor	Grantee	Inst.	Date	Record Book	Record Page	Area	Cust. No.	Remarks
1	Mrs. Mary Scott et al to R. R. Webb, Clk.	TCRR CO.	C.D.	6-20-1906	334	420	7.05 ac.	V2-5-1	
2	W. D. Hampton	TCRR CO.	W.D.	8-28-1902	277	3	4.82 ac.	V2-5-2	
3	Mrs. Nancy Boyd et vir	TCRR CO.	W.D.	6-20-1902	273	97	26500 sqft	V2-5-3	
4	W. D. Hampton	TCRR CO.	W.D.	8-28-1902	277	3	28000 " "	V2-5-4	
5	T. F. Hampton et ux	TCRR CO.	W.D.	7-5-1902	271	127	2.00 ac.	V2-5-5	
6	T. F. Hampton et ux	TCRR CO.	W.D.	7-22-1902	273	298	3.60 ac.	V2-5-6	
7	W. D. Hampton	TCRR CO.	W.D.	8-28-1902	273	482	2.83 ac.	V2-6-7	
8	Mrs. Bettie Bennett (Widow)	TCRR CO.	W.D.	10-20-1902	330	81	1.03 ac.	V2-5-8	
9	Mrs. Sallie Talley et vir	TCRR CO.	W.D.	7-16-1902	273	220	1.18 ac.	V2-5-9	
10	Mrs. Bettie Bennett (Widow)	TCRR CO.	W.D.	10-20-1902	330	81	33800	V2-5-10	
11	Mrs. Sallie Talley, et vir.	TCRR CO.	W.D.	7-16-1902	273	220	1.45 ac.	V2-5-11	
12	W. L. Talley et ux	TCRR CO.	W.D.	7-16-1902	271	412	3.63 ac.	V2-5-12	
13	Mrs. Petter Oliphant, et vir. "	"	W.D.	7-1-1902	L	331	24300	V2-5-13	
13A	Adv. Poss.								
14	G. R. Oglesby, Trustee	TCRR CO.	W.D.	8-29-1929	848	608	.092 ac.	V2-5-14	

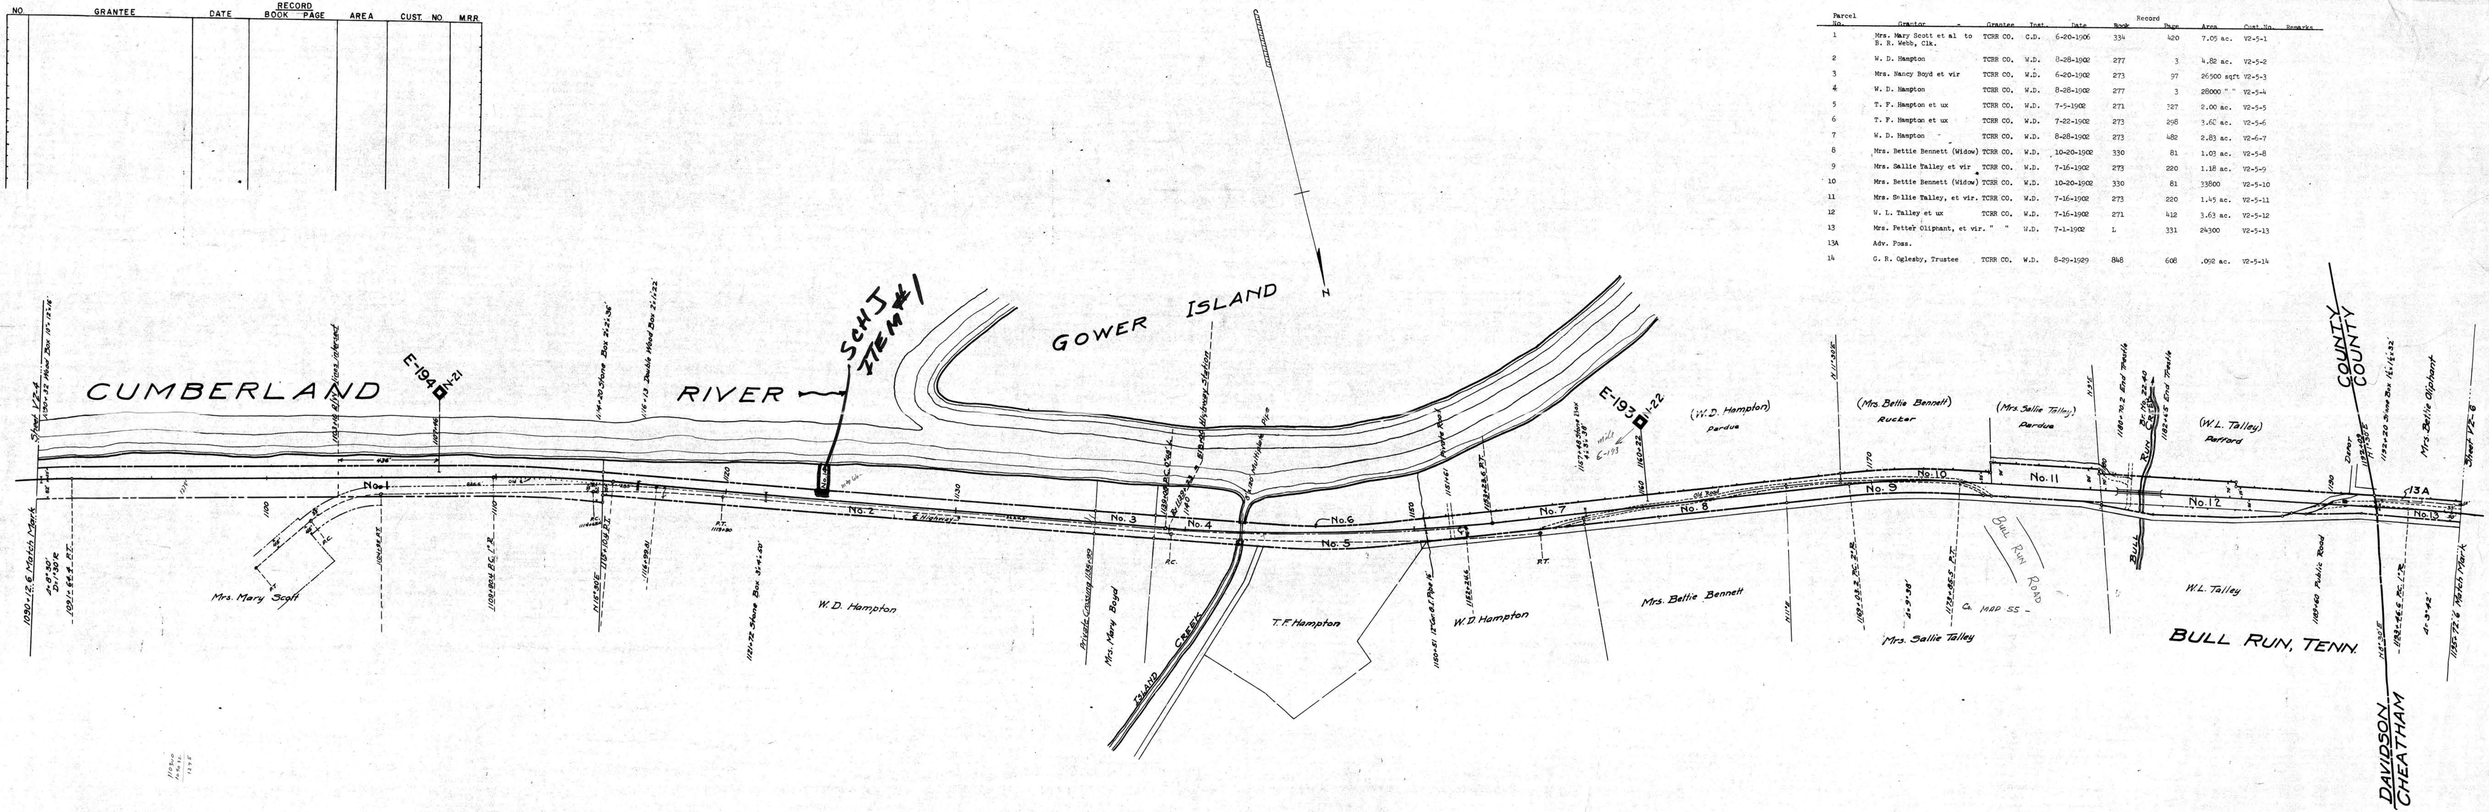

ALL THE PROPERTY ON THIS SHEET CONVEYED BY THE T.C. RY. CO. TO THE I.C.R.R. CO. BY DEED DATED MARCH 18, 1969, FILED FOR RECORDS MARCH 24, 1969 IN CHEATHAM COUNTY, TENN. AND RECORDED IN BOOK 137, PAGE 540 AS DOCUMENT NO. 2313.

RIGHT-OF-WAY AND TRACK MAP

ILLINOIS CENTRAL RAILROAD

(TENNESSEE CENTRAL RY.)

HOPKINSVILLE, KY. To NASHVILLE, TENN.

STATION: 1195+72.6 TO STATION: 1090+12.6
MILE POST: 192+ TO MILE POST: 194+

OFFICE OF V.P. & C.E. CHICAGO, ILL.
SCALE: 1 in. = 200 Ft. 1972

V-2
5

DAVIDSON COUNTY, TENN. CHEATHAM COUNTY, TENN.

BOOK 63